SKETCH SHOWING IMPROVEMENTS TO ROAD FROM LAKSHMIPURA MAIN ROAD TO SINGAPURA IN SHETTYHALLI SUB DIVISION, WARD NO-12.

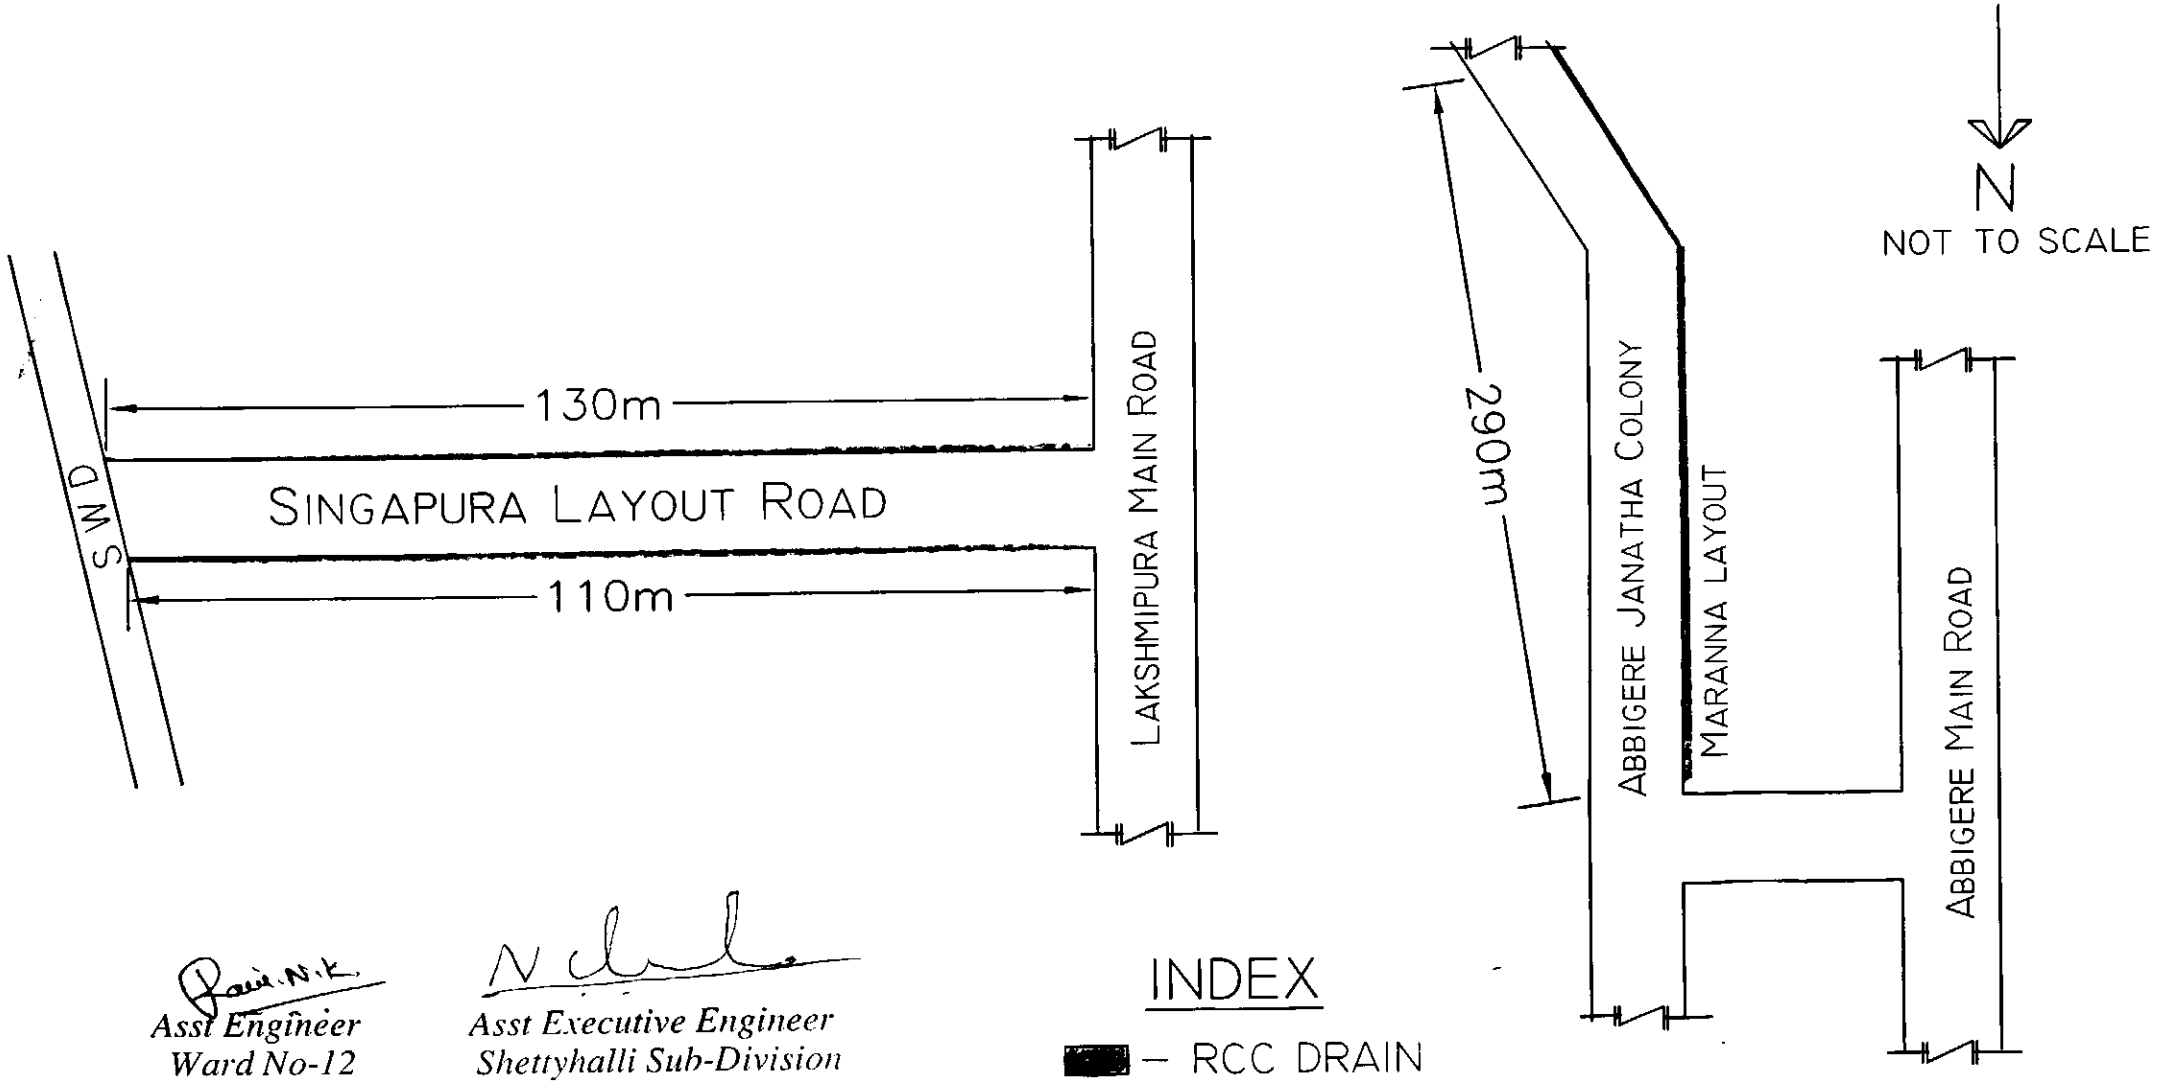

Asst Engineer
Ward No-12

Asst Executive Engineer
Shettyhalli Sub-Division
B.B.M.P

INDEX

■ – RCC DRAIN